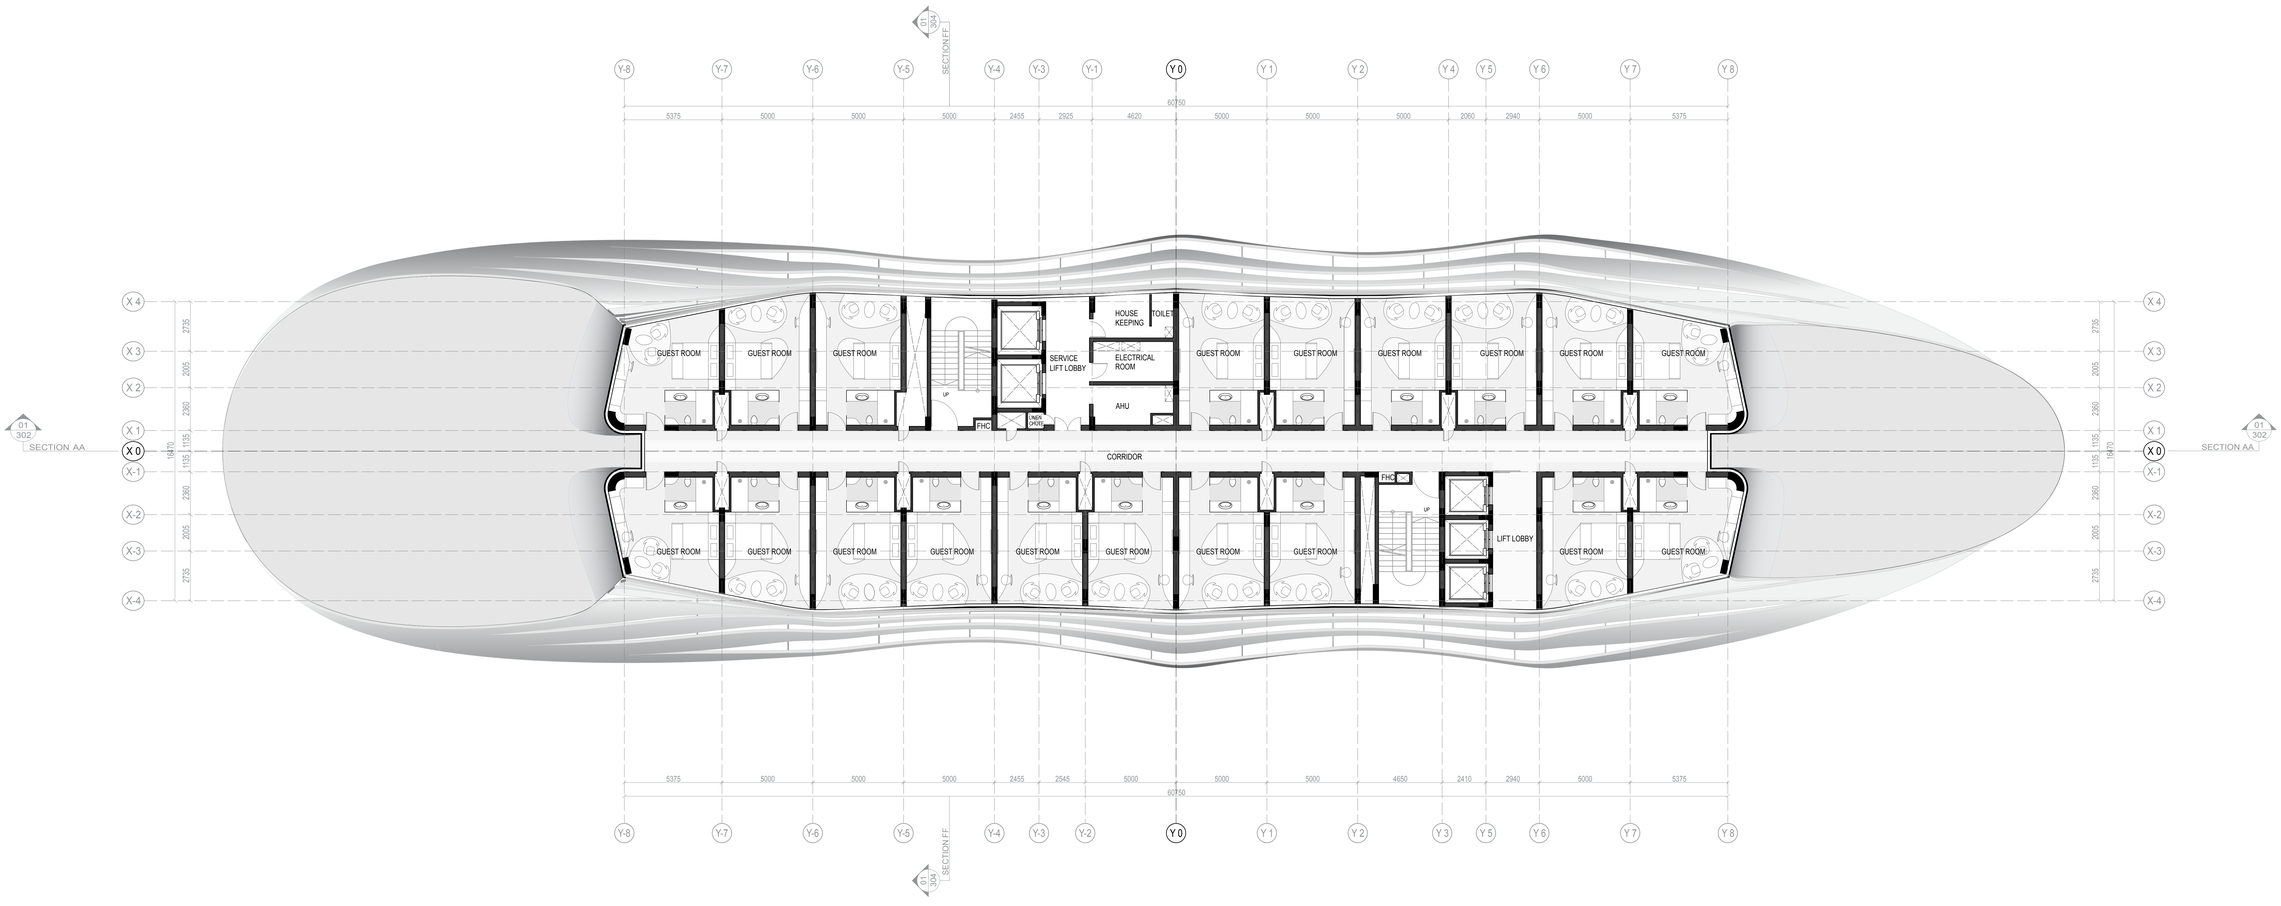
SECTION FF
SECTION FF
SECTION AA
SECTION AA
GUEST ROOM
SERVICE LIFT LOBBY
HOUSE KEEPING
TOILET
ELECTRICAL ROOM
AHU
UP
FHC
CORRIDOR
LIFT LOBBY
60750